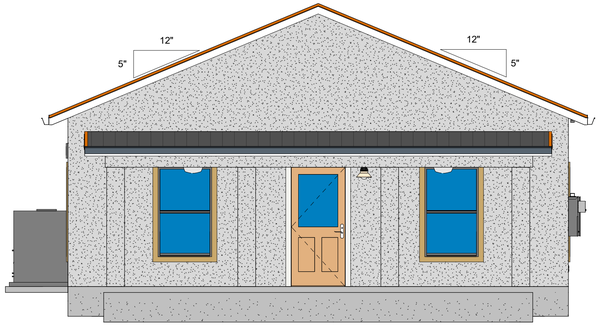

2 Front View
1/4" = 1'-0"

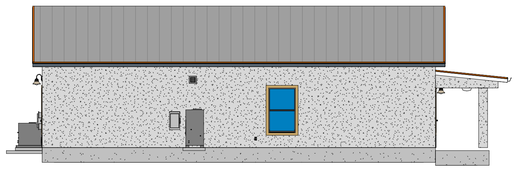

3 Left View
1/8" = 1'-0"

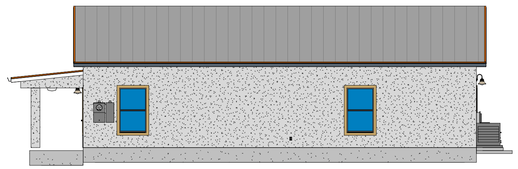

4 Right View
1/8" = 1'-0"

5 Rear View
1/8" = 1'-0"

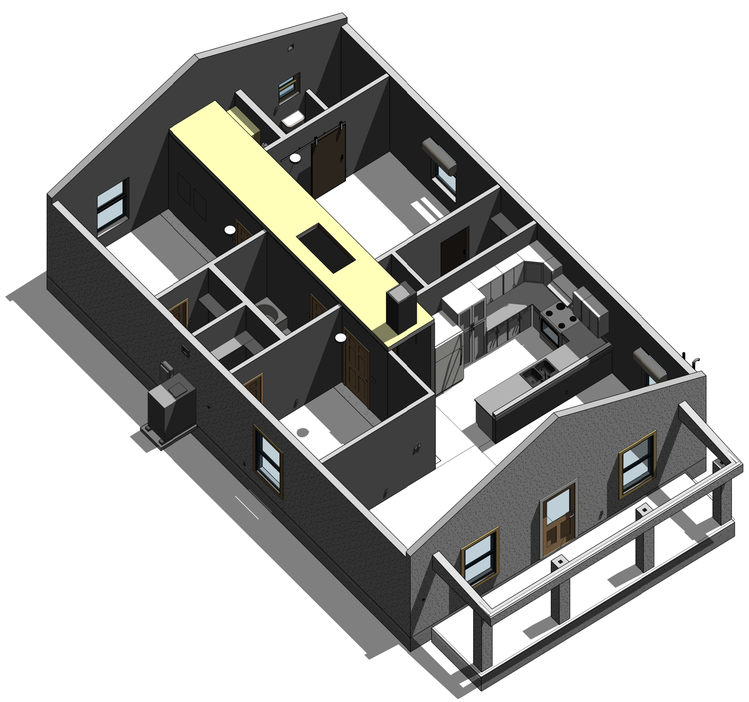

6 3D View

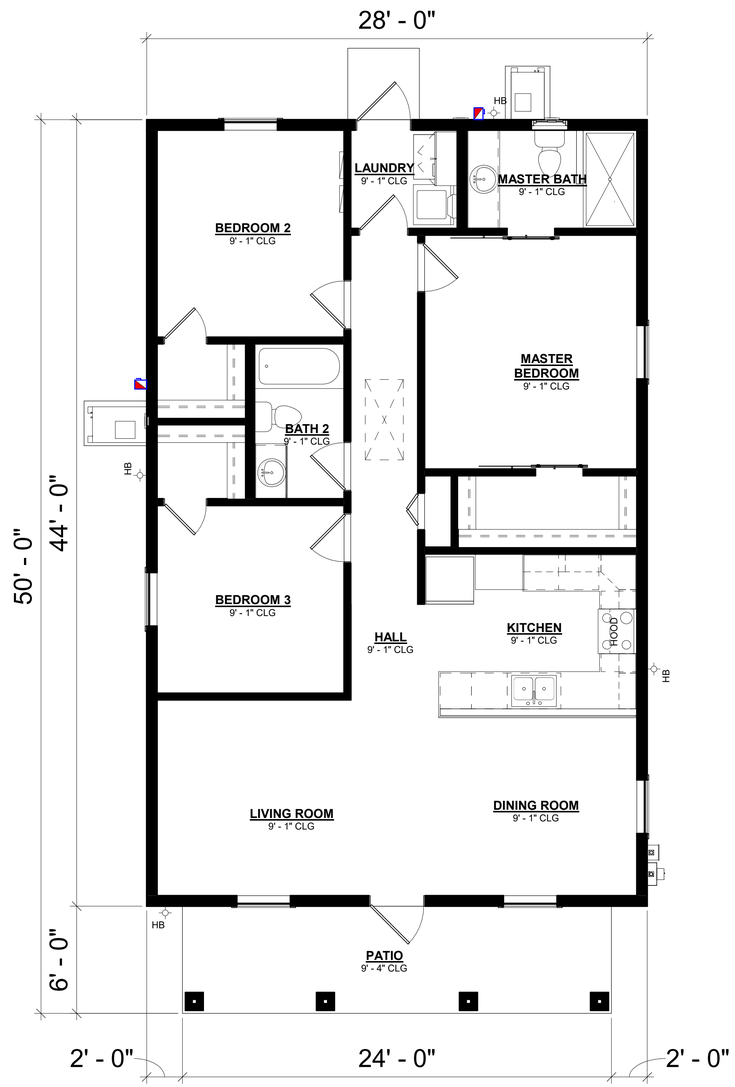

1 Floor Plan
1/4" = 1'-0"

LIVING AREA	1232 SF
COVERED PATIO	144 SF
TOTAL	1376 SF

PERFORMANCE BUILDING SOLUTIONS

120 Jupiter Key Road, Suite #1
Jupiter, FL 33477
(561) 935-3700

PerformanceBuildingSol.com

For City/County Use Only

Architect/Engineer

NOT FOR CONSTRUCTION

Revision Schedule

#	ISSUES AND REVISIONS	DATE	BY

ALL DRAWINGS TO REMAIN PROPERTY OF PERFORMANCE BUILDING SOLUTIONS. THESE DRAWINGS ARE ISSUED ONLY FOR THE PROJECT ADDRESS LISTED. NO BUILDING DETAILS, NOTES, SECTIONS, OR ANY PARTS PERTAINING TO THIS PROJECT SHALL BE REPRODUCED BY OTHERS. DRAWINGS AND ALL ITS CONTENT REMAINS PROPRIETARY TO PERFORMANCE BUILDING SOLUTIONS. ANY DIFFERENCE FROM THESE PLANS, OR QUESTIONS SHOULD BE BROUGHT TO THE ATTENTION OF ENGINEER PRIOR TO CONSTRUCTION.

Purpose of Issuance

Project
Jill Model Home

Address

Project Number:

Sheet Name:
Revised Cut Sheet

Drawn by EMW
Checked BTW
Scale
As indicated
Sheet Number
CS000

7/6/2022 10:13:56 PM
W:\Performance Building\20-Jill\Provided\Jill_Model_Files\07-06-2022_Revised\Sample Revised_Jill.rvt